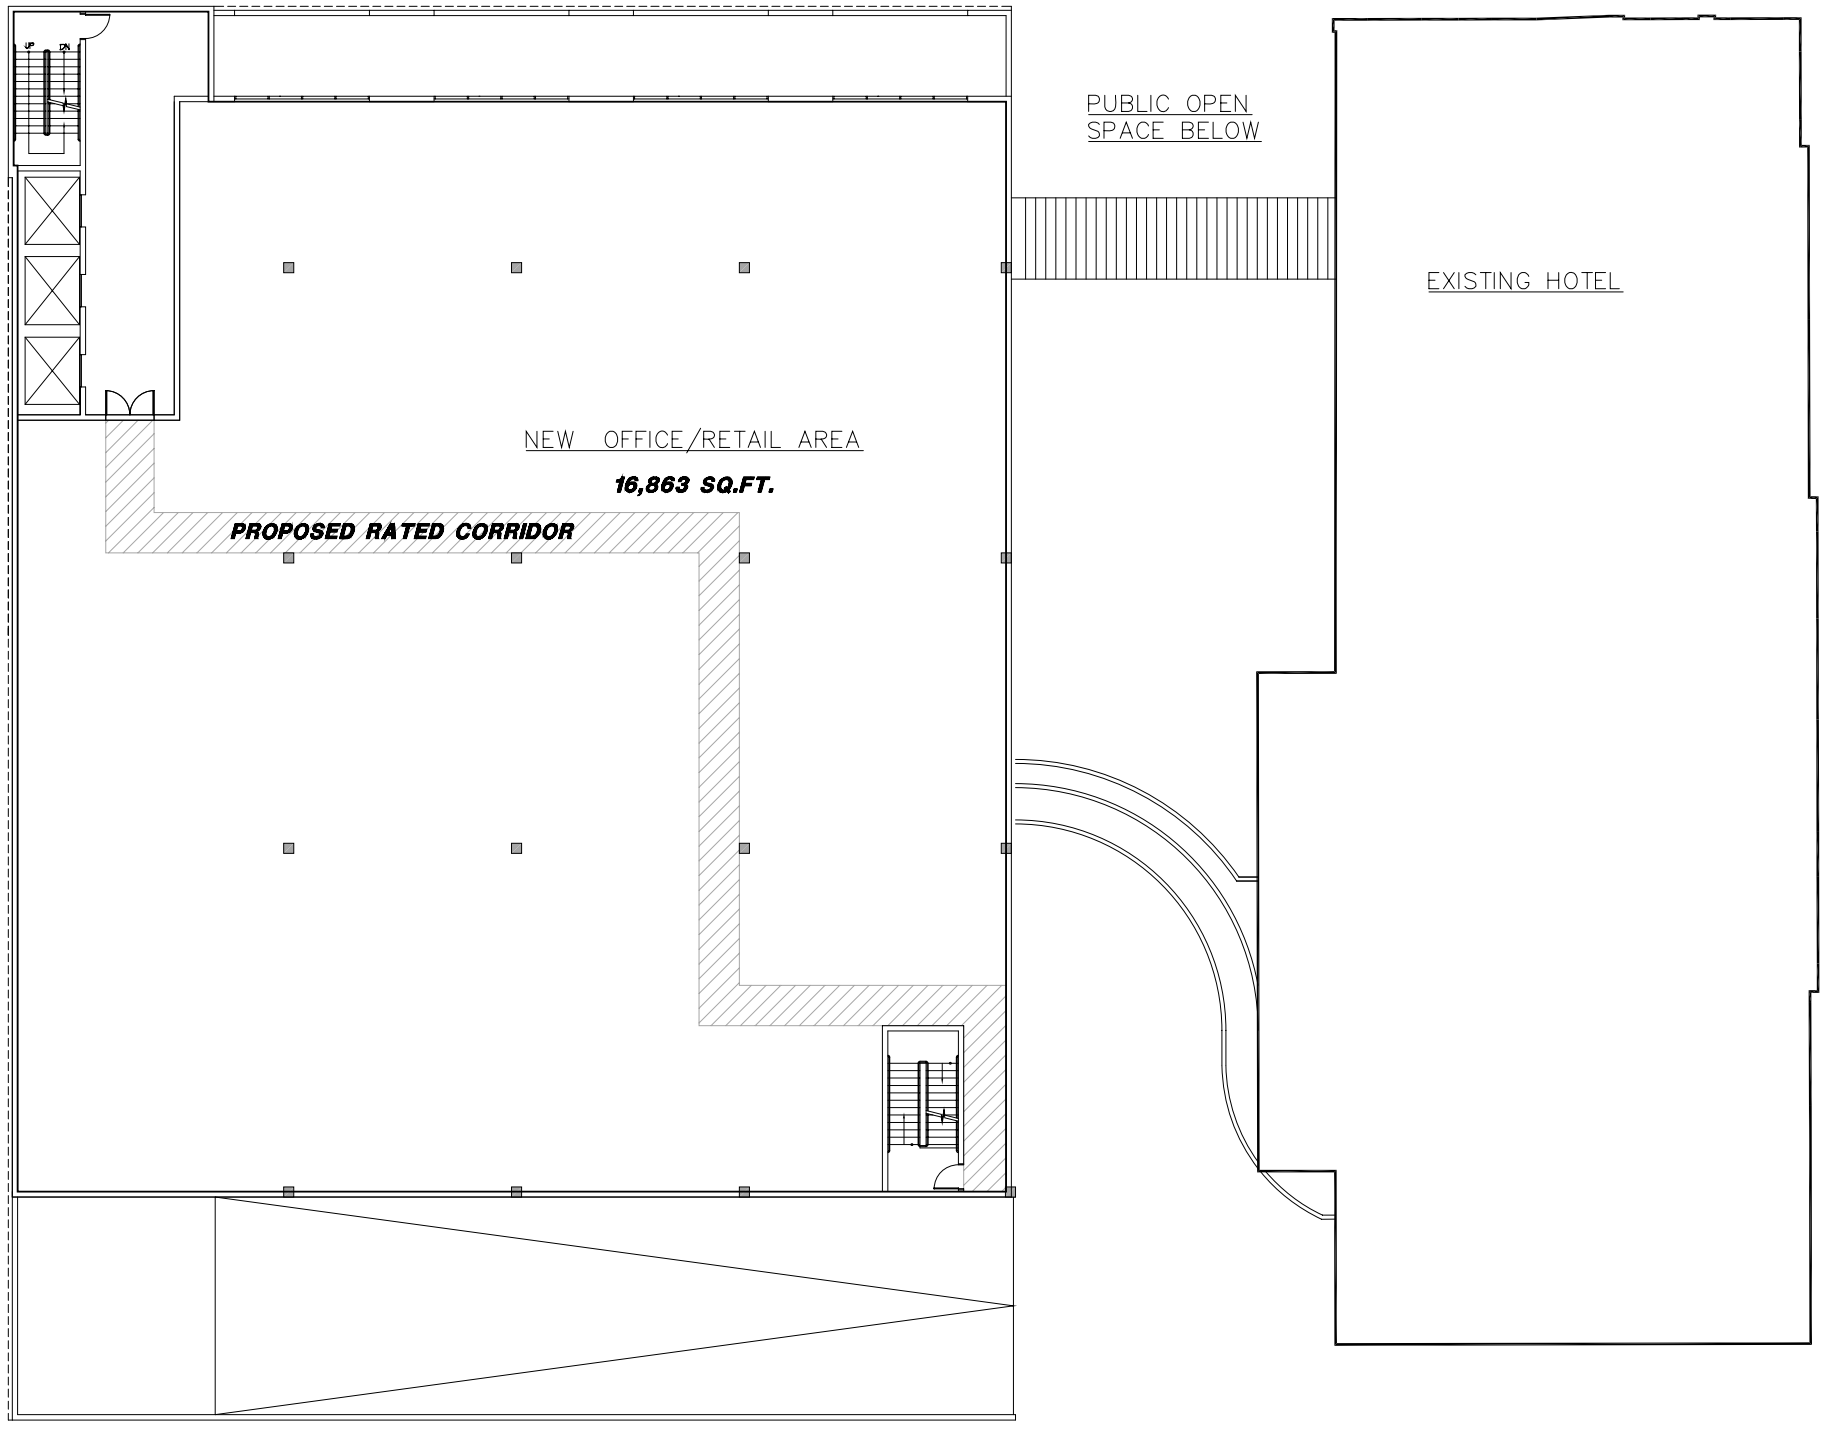

0' 2' 8' 16' 32'

NEW OFFICE BUILDING 2ND FLOOR PLAN

SCALE: 3/32"= 1'-0"

NORTH

No.	Date	Revision

Consultant:

DESIGN GROUP
Architecture·Interior·Planning
18071 Irvine Blvd.
Tustin, California
9 2 7 8 0
Tel: (714) 832 - 6100
Fax: (714) 832 - 1800
www.pdg-arch.com

Project:
THE NEW CONSTANCE HOTEL & OFFICE BUILDING SCHEMATICS
940 EAST COLORADO BLVD.
PASADENA, CA

Sheet Title
NEW OFFICE BUILDING 2ND FLOOR PLAN

Job No.:	0719SNG
Drawn By:	PDG
Project Architect:	PDG
Checked By:	PDG
File Name	719-RETAILPLAN_10-22-07.dwg
Plot Date	Oct 22, 2007

Sheet No.: **A8.4**

T:\pdg\0719SNG\PAC-Submittal\ * 719-RETAILPLAN_10-22-07.dwg * A8.4 * Xref Included: 0719-XBDR [T:\pdg\0719SNG\PAC-Submittal\0719-XBDR.dwg], , , , , , , ,